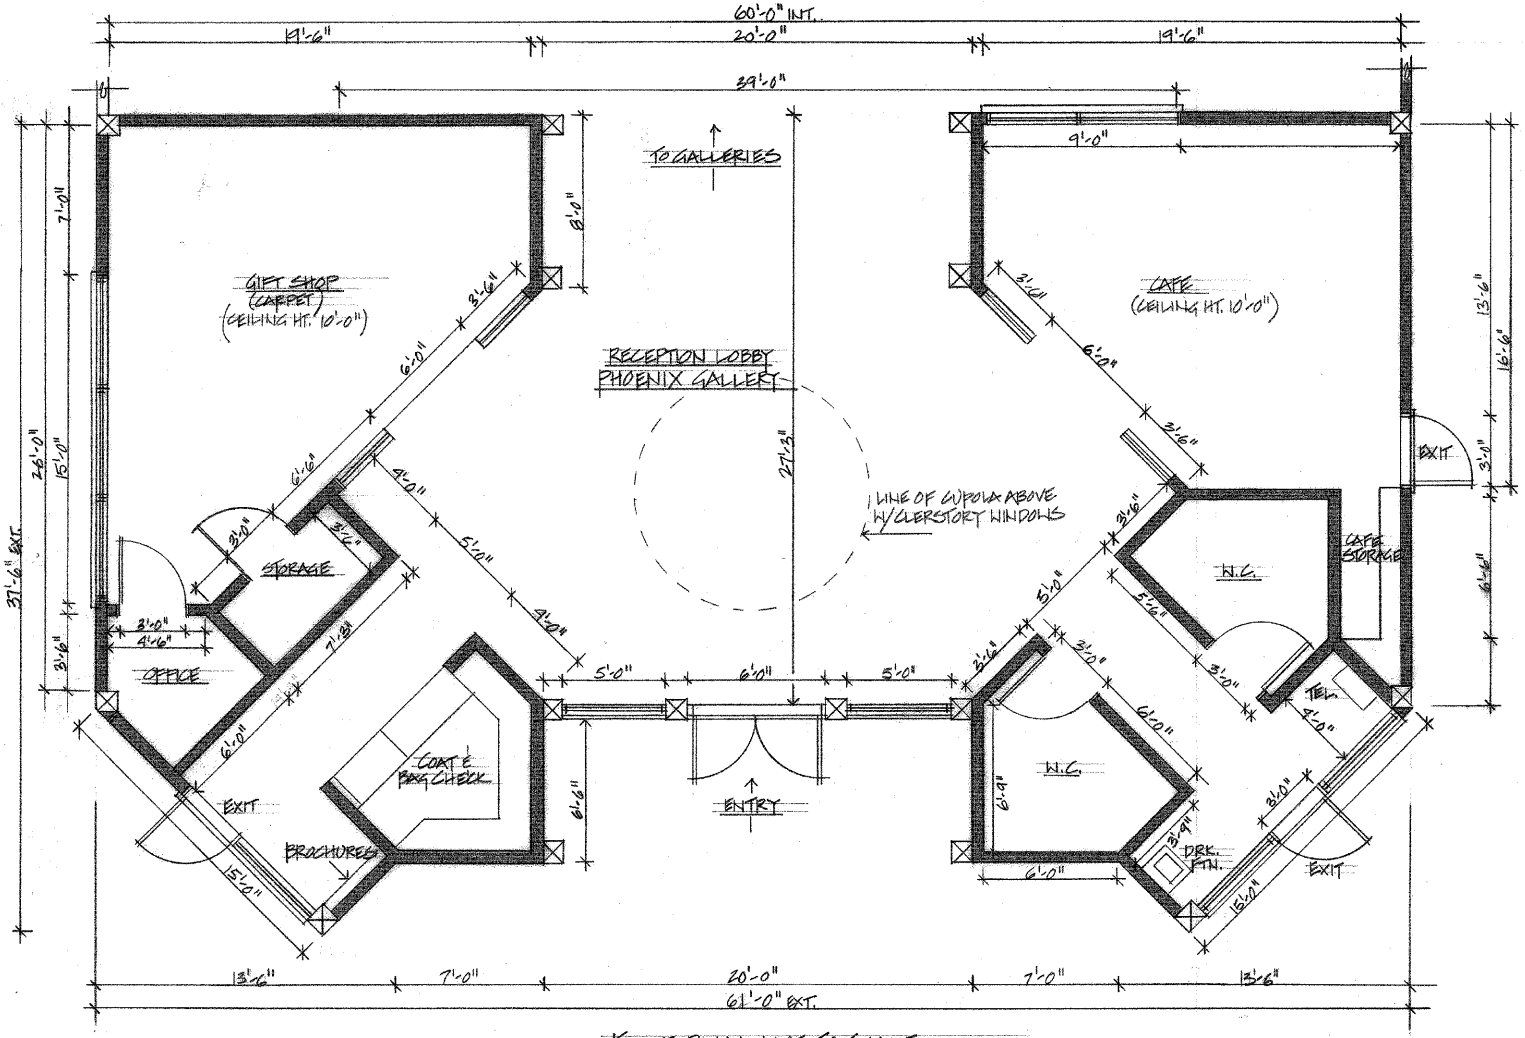

FLOOR PLAN - NOT TO SCALE

ASID - CALIFORNIA PENINSULA CHAPTER - COPYRIGHT 2009

STUDENT CAREER FORUM DESIGN COMPETITION - CONTEMPORARY ART GALLERY